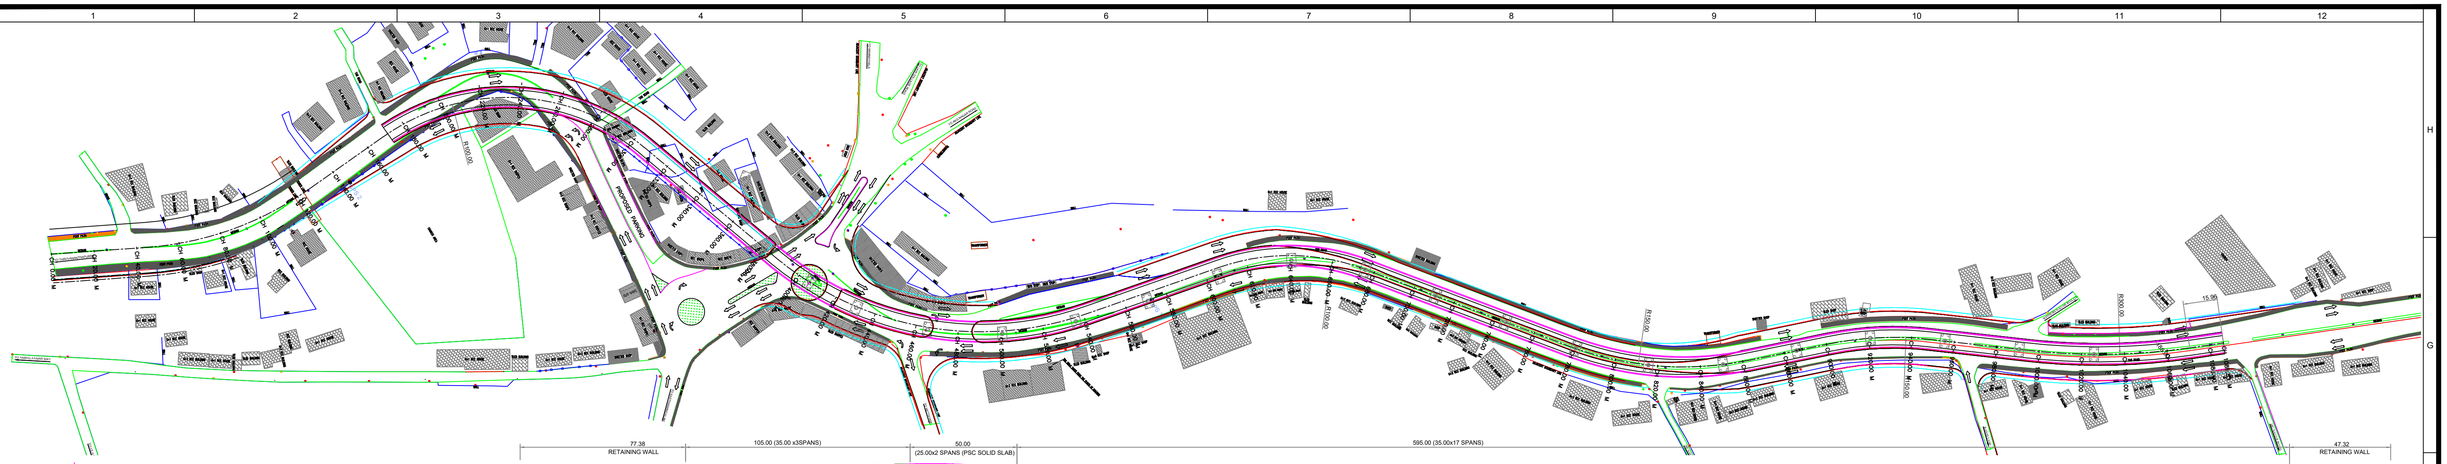

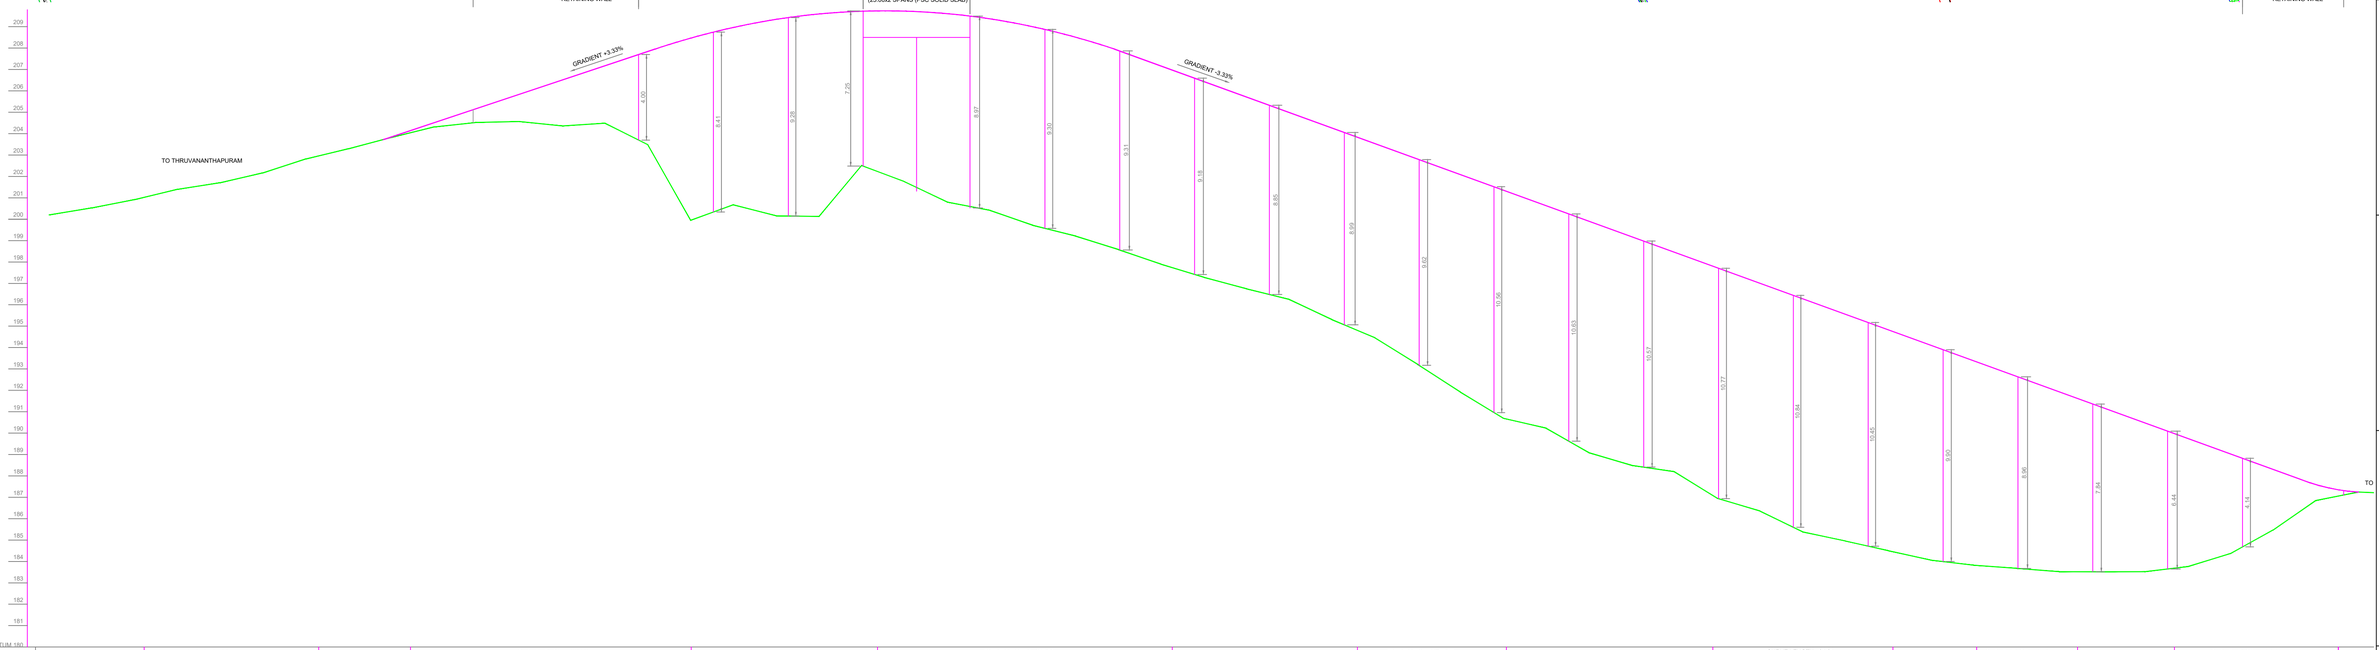

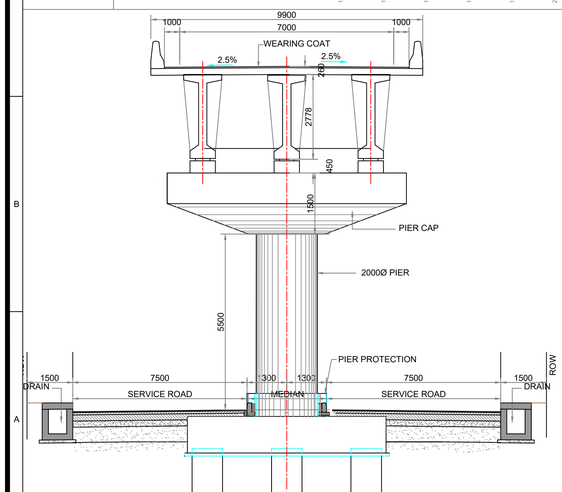

TYPICAL CROSS SECTION AT APPROACH (TRESTLE) PORTION
(FROM CH: 620 TO 795)

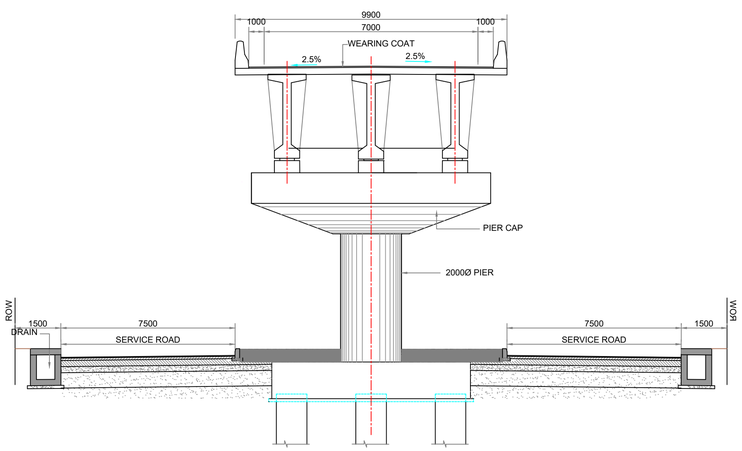

TYPICAL CROSS SECTION AT APPROACH (TRESTLE) PORTION
(FROM CH: 795 TO 1005)

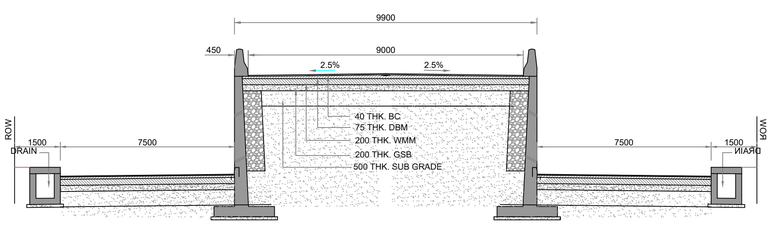

TYPICAL CROSS SECTION AT APPROACH (RETAINING WALL PORTION)
(ALL DIMENSIONS ARE IN mm)

LEGEND

- PROPOSED FLYOVER 8.90M WIDE
- SERVICE ROAD 7.5M WIDE
- 1.50m WIDE DRAIN/FOOT PATH
- EXISTING FOOT PATH / DRAIN
- EXISTING ROAD
- PROPOSED CARRIAGE WAY

FOR APPROVAL

MANAGER (RBDCK) | DGM (RBDCK) | GM (RBDCK)

MANAGING DIRECTOR (RBDCK)

DESIGNED	
CHECKED	
DRAWN	Hari
CHECKED	
APPROVED	
SCALE	1 : 1000
UNIT	m.
DATE	25.10.2017

SL.No.	PARTICULARS	INITIAL	DATE
	REVISION		

This drawing is the property of KITCO Ltd. and is to be used only for the purpose for which it was lent and must not be in any way detrimental to the interest of the company and is subject to return on demand

CLIENT: **RBDCK Ltd.**
(AGovernment of Kerala Undertaking)
M.V.ROAD, PALARIVATTOM, KOCHI-682 025

CONSULTANT: **KITCO Ltd.**
the consultants
(Estd. in 1972 by IDBI & Govt. of Kerala)
PUTHIYA ROAD - NH BYPASS, KOCHI - 28

PROJECT: PREPARATION OF DPR FOR ROBs

TITLE: PROPOSED FLYOVER AT PEROORKADA JN.

DRG NO: DP 858 DRG CL 30 001 | REV. | SHEET NO: 1 OF 1

E:\RBDCK\ROBs TVPM\perorkada Flyover\DRAWINGS\ Peroorkada Flyover – PLAN AND PROFILE– 27.06.2023.dwg – Nov. 22, 2023