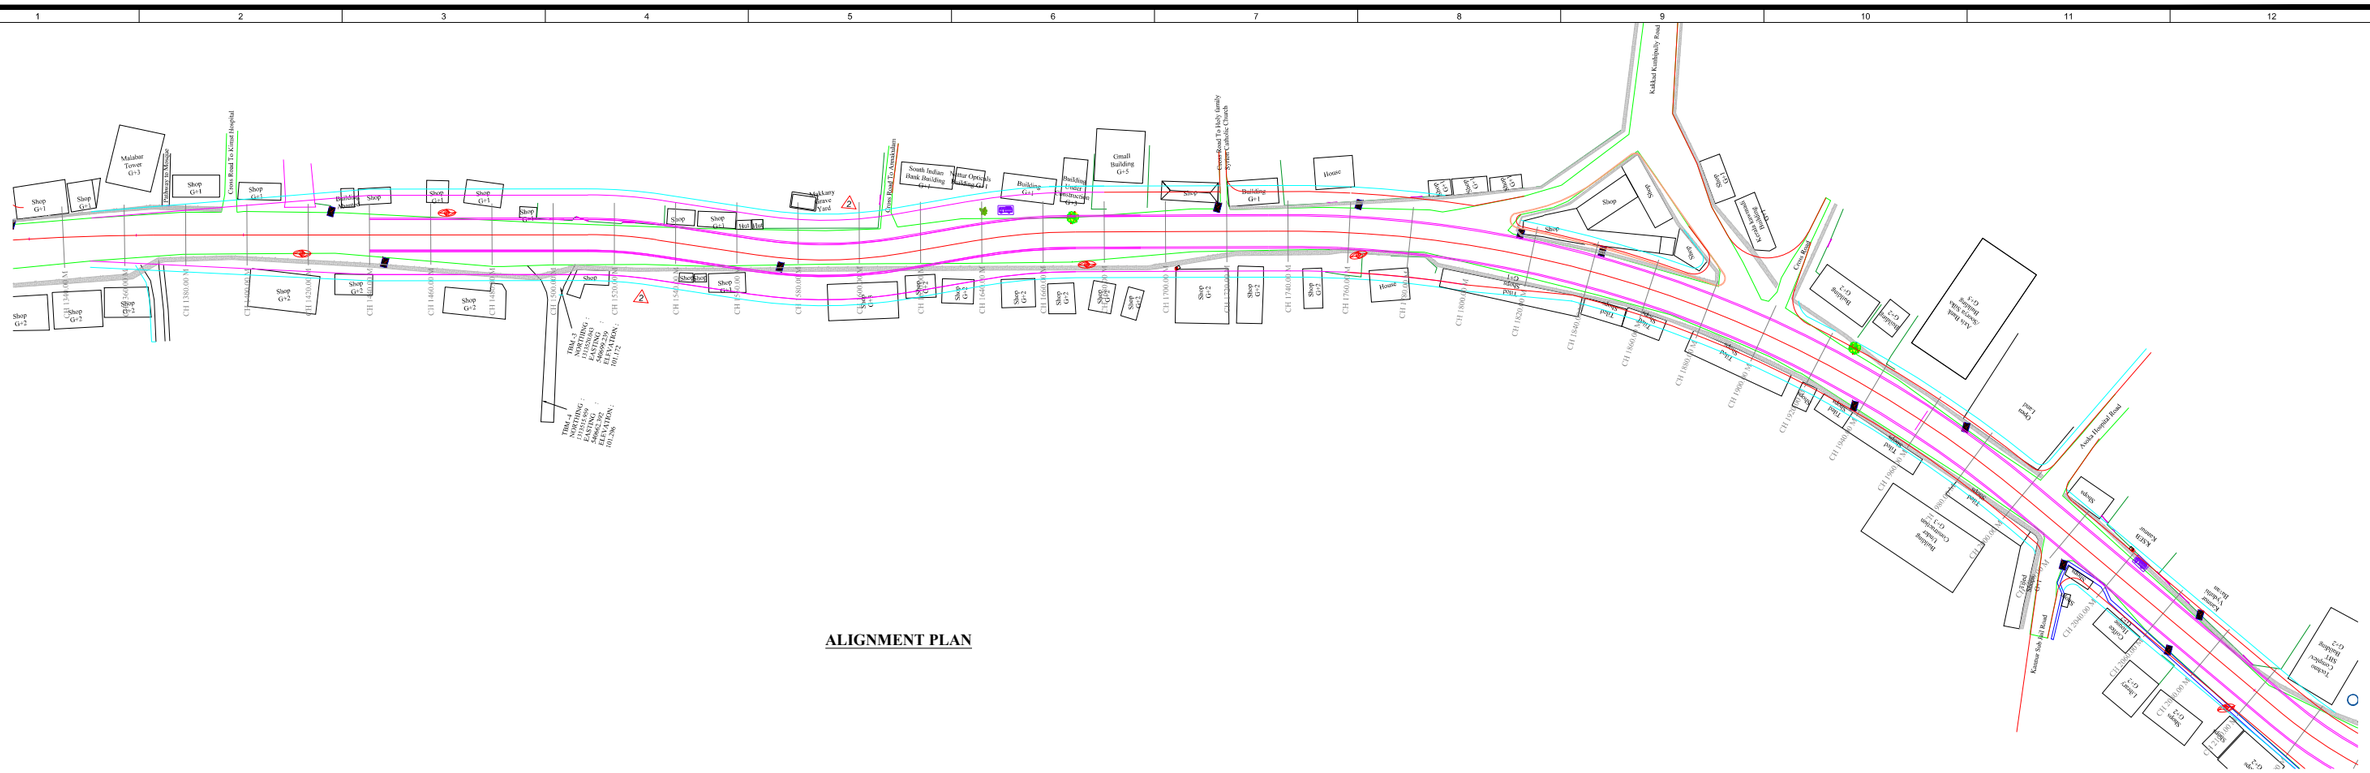

ALIGNMENT PLAN

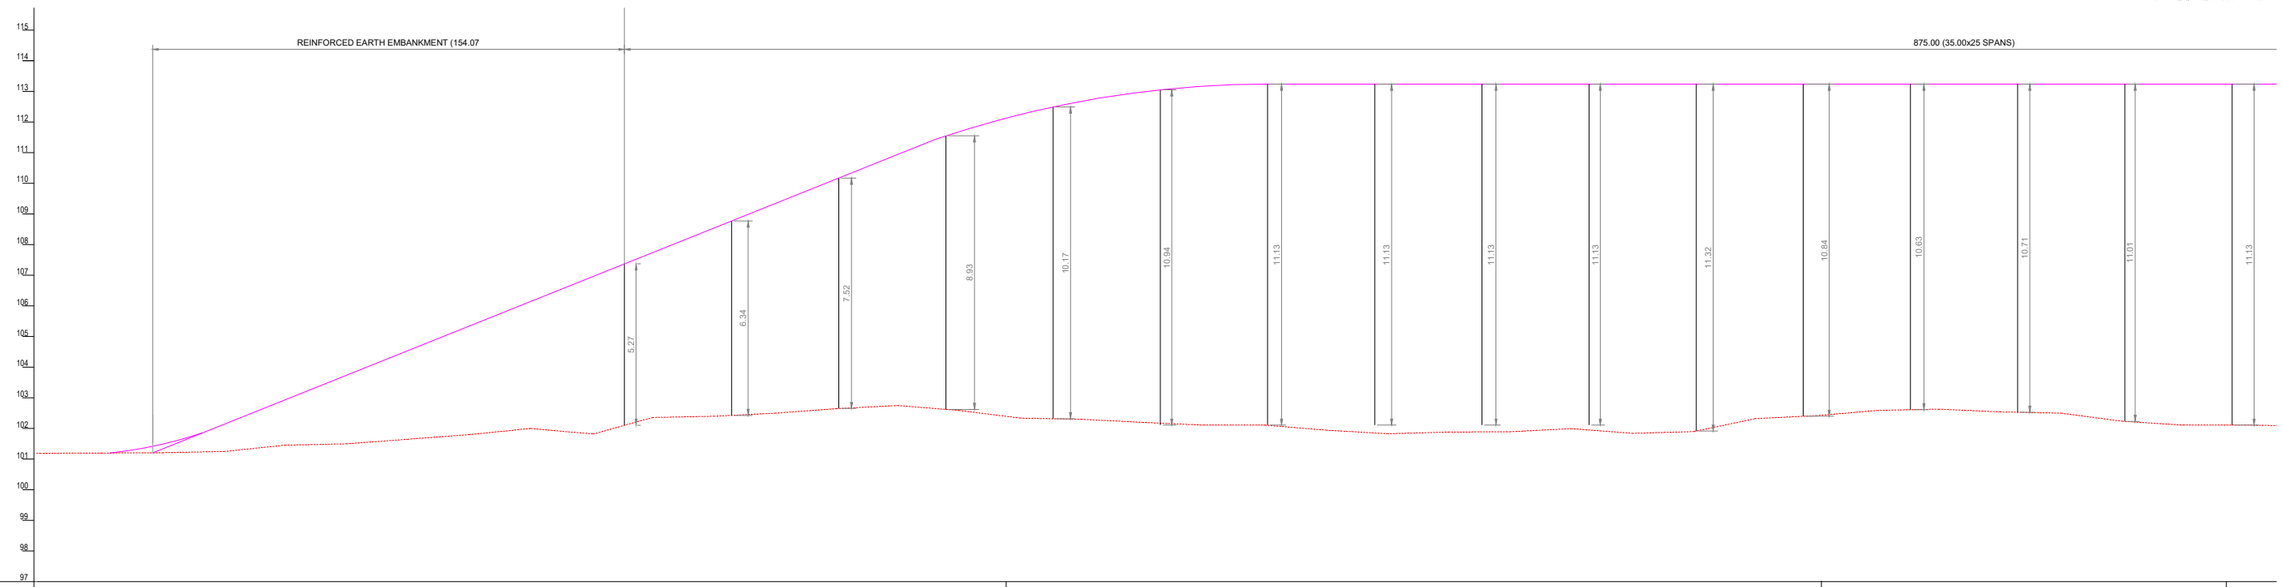

| | | |